


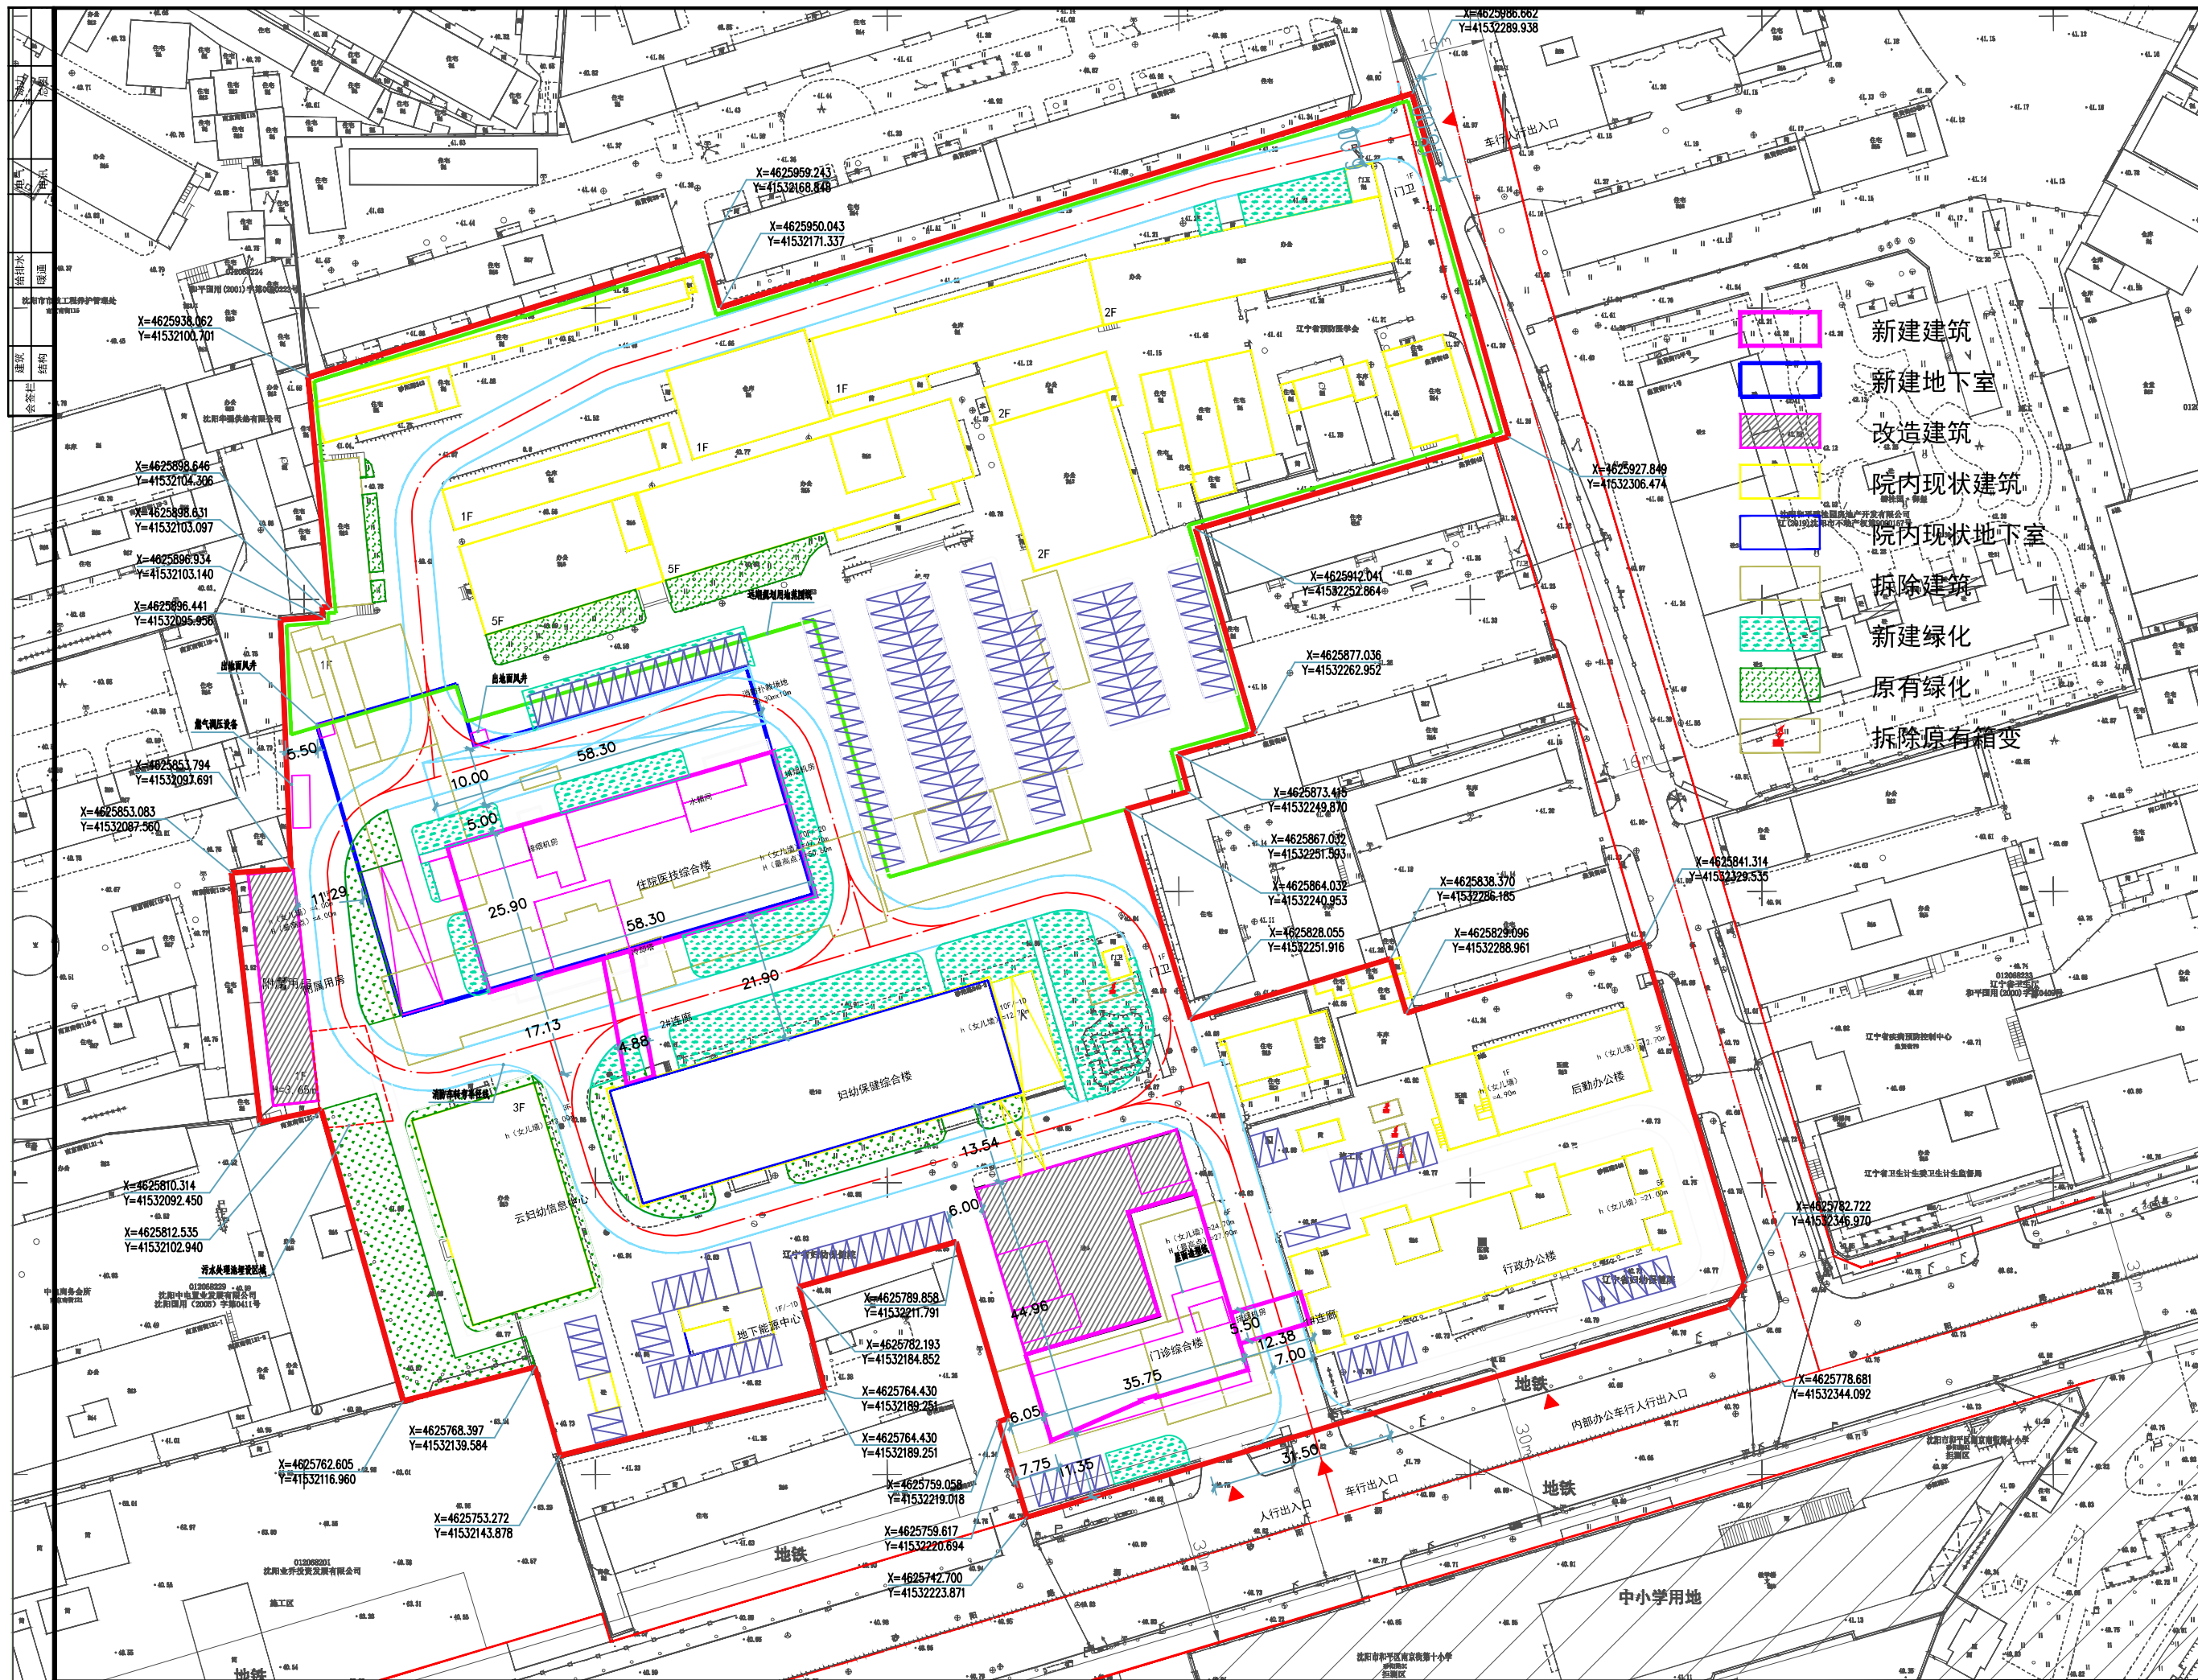

建筑设计单位:
ARCHITECTURE DESIGN UNIT


CNADRI

中国建筑东北设计研究院有限公司
China Northeast Architectural Design & Research Institute Co., Ltd.

设计证书编号: A121002554
No. A121002554 Class A of Architecture Design (PRC)

合作设计单位:
JOINTLY DESIGNED WITH

公司出图章: 本图未盖院出图章无效
CNADRI PROJECT SEAL THIS DRAWING IS NOT VALID WITHOUT CNADRI SEAL

注册执业章:
REGISTERED SEAL

1	加本	升级原因	升级日期
	REVISION	CAUSE	DATE

本图升级版后, 以最高版本为准
AFTER UPGRADING OF THIS DRAWING,
THE LATEST VERSION SHOULD BE FOLLOWED

建设单位:
CLIENT

辽宁省妇幼保健院

项目:
PROJECT NAME

辽宁省妇幼保健院产保能力
提升建设项目(一期)

图名:
DRAWING TITLE

总平面图

设计号:
PROJECT No.

项目总负责人 PROJECT DIRECTOR	李 强
总建筑师(工程)师 CHIEF ARCHITECT/ENGINEER	孙 青
审定人 AUTHORIZED BY	孙 青
专业负责人 DISCIPLINE RESPONSIBLE BY	孙 青
校对人 CHECKED BY	孙 青
设计人 DESIGNED BY	孙 青
制图人 DRAWN BY	孙 青
图别 STATUS	建施
图号 DRAWING No.	J01
比例 SCALE	
日期 DATE	2024.04